


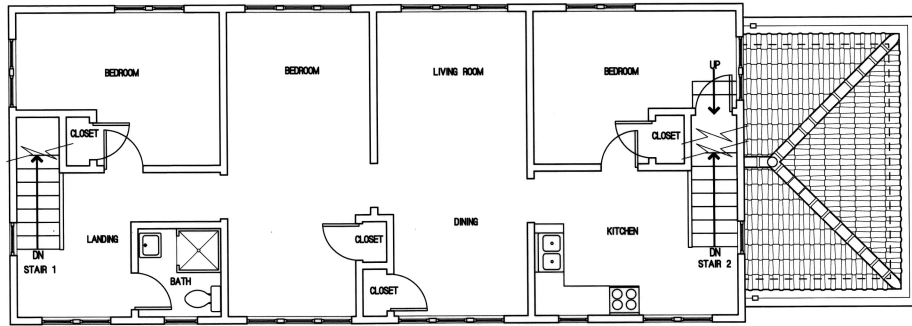

FIRST FLOOR PLAN




SCALE: 1/4" = 1'-0"

MATERIALS:

FLOORS: CARPET;
CARPET/LINOLEUM IN THE KITCHEN;
TILE IN THE BATH.

WALLS: PAINTED PLASTER.

CEILING: PAINTED PLASTER.

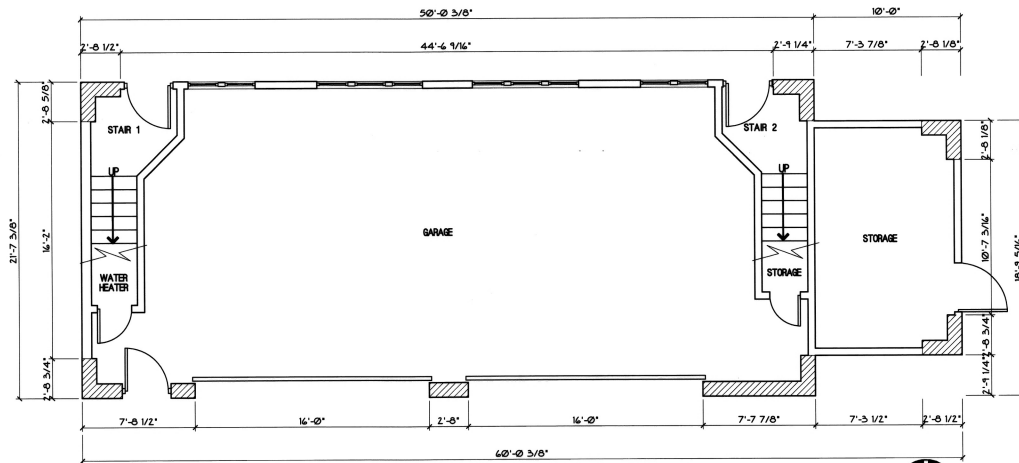

GROUND FLOOR PLAN




SCALE: 1/4" = 1'-0"

MATERIALS:

FLOORS: CONCRETE.

WALLS: PAINTED BRICK;
2" WOOD SLATS.


CEILING: PAINTED WOOD EXPOSED STRUCTURE;
WOOD SLATS.

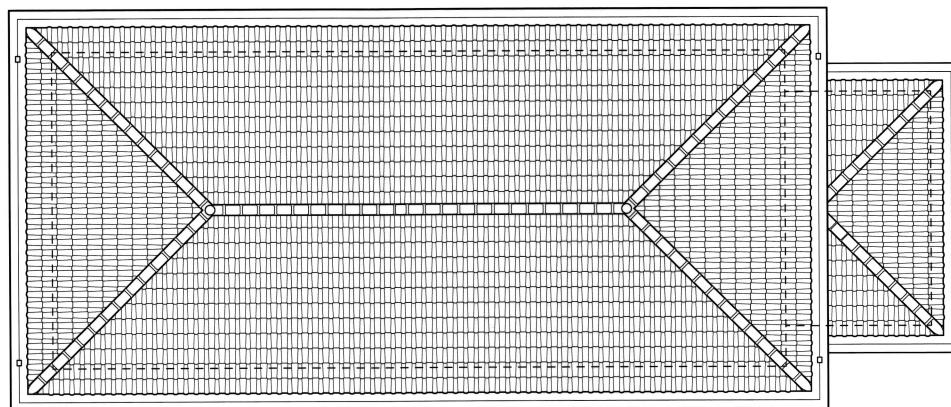

ROOF PLAN



SCALE: 1/4" = 1'-0"

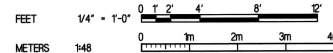

DRAWN BY: RAPHAEL LISTER

NATIONAL PARK SERVICE
U.S. DEPARTMENT OF THE INTERIOR

OBICI HOUSE - CARRIAGE HOUSE
SLEEPY HOLE GOLF COURSE 1400 SLEEPY HOLE ROAD SUFFOLK VIRGINIA

SURVEY NO.
VA-1438-A

HISTORIC AMERICAN
BUILDINGS SURVEY
SHEET 1 OF 2 SHEETS

DATE OF DRAWING
NOV 1985